


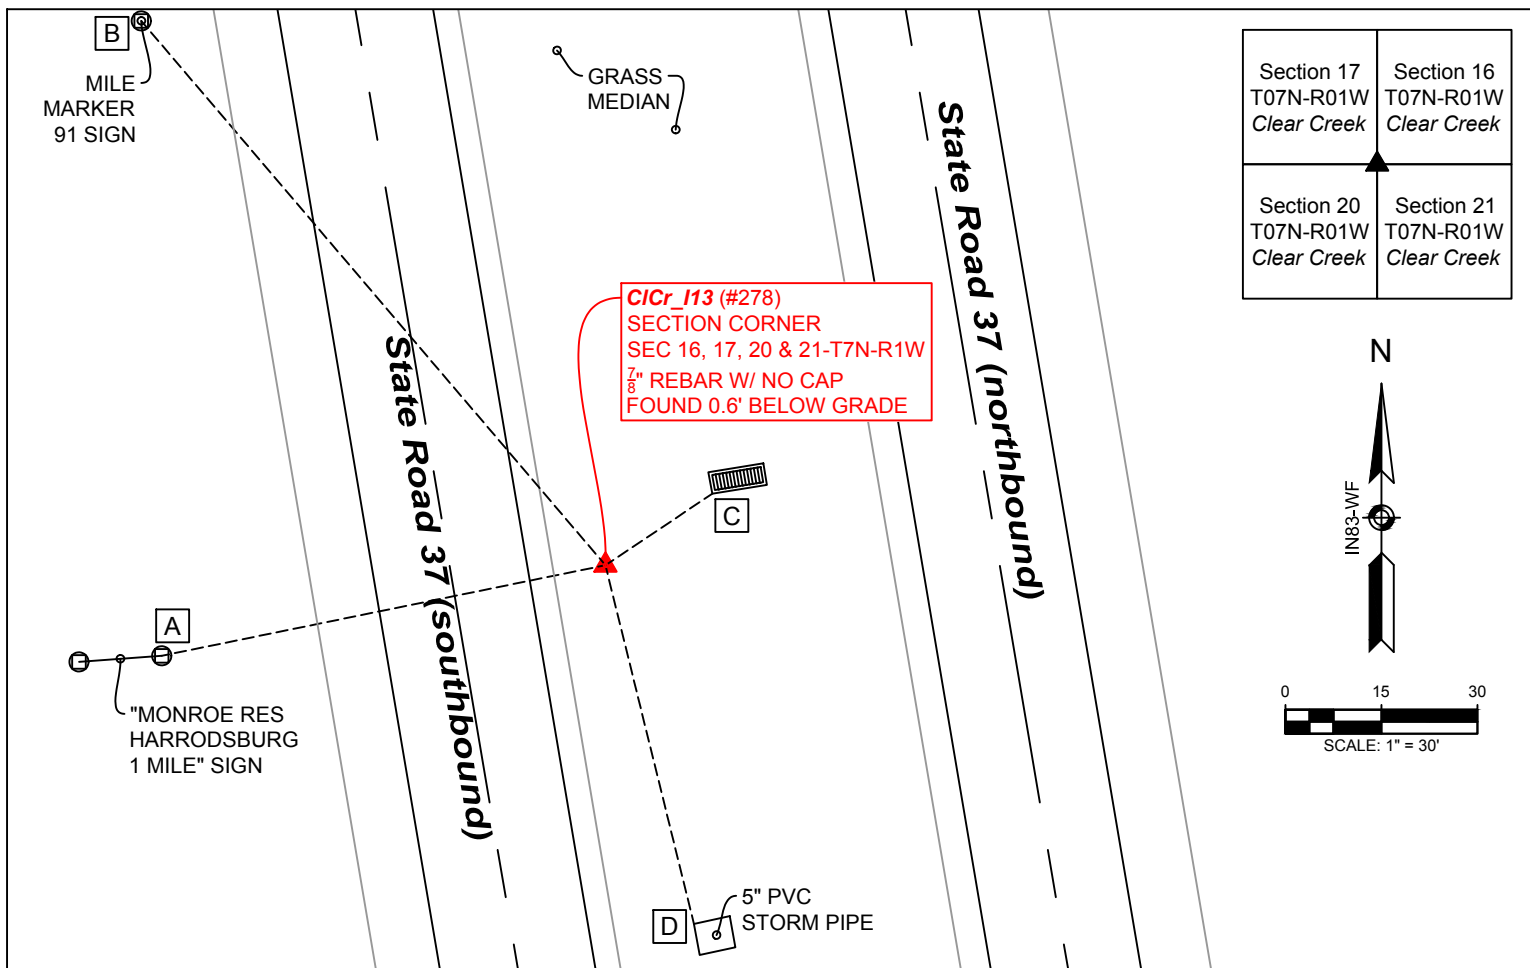

NOTES:


- Field work was performed on May 09, 2017.
- Monroe County Surveyor's Field Book 50, page 29.
- Project Name: ClearCreek2017, Field work by: RSO, Drawn by: RSO, Reviewed by: RSO & TER.
- Coordinates shown hereon were obtained from GPS observations utilizing the Indiana Real-Time Network (INCORS). Indiana West Zone, NAD83(2011) Epoch 2010.0000, State Plane Grid Coordinates, US Survey Feet. Geoid model G2012BU7. Datum NAD83_NO_TRANS.
- Coordinate data and witness ties were collected with a Topcon Network Rover (Topcon PG-A1 antenna and GRS-1 data collector).
- Vicinity sketch was compiled per 2017 aerial photography.
- This monument was accepted by the Monroe County Surveyor Review Board on January 12, 2010. We collected coordinates on the known monument in preparation for an upcoming perpetuation survey in the area. Historic research has not yet been performed to prove the validity of this monument. The prior Monument Record references a 2009 Darren R. Norrington survey for the Cedar Ridge Campground, on file in the Office of the Monroe County Surveyor.

WITNESS MONUMENT TIES:

- Northeast bolt of 6" channel post for Monroe Reservoir Harrodsburg 1 Mile sign;
S 78° W 70.8'
- Mile marker 91 sign post;
N 40° W 111.8'
- Southwest edge of 8.7' x 3.4' concrete pad around storm drain;
N 56° E 20.1'
- Northwest edge of 5.7' x 5.0' concrete pad around 5" pvc storm pipe;
S 14° E 57.7'

OTHER OBSERVATIONS:

The east edge of the asphalt shoulder of southbound State Road 37 is S 80° W 8.2' from the monument. The steel t-post called for on the prior monument record was found bent southeast and broken off. A new t-post was not set. This corner has been placed on the list of monuments that need to be replaced with a Harrison marker.

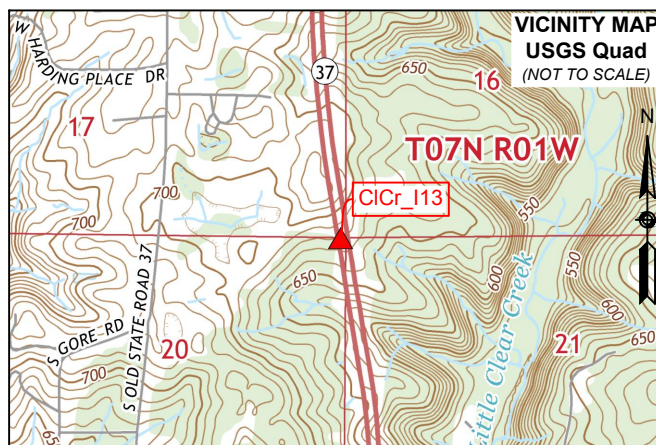


▲ **Monument Description:** $\frac{7}{8}$ " rebar with no cap found leaning north, 0.6' below grade, 8.2' northeast of the east edge of the asphalt shoulder of southbound State Road 37.

State Plane Grid Coordinates: Northing: 1379633.1', Easting: 3108419.9'

SHEET 1 OF 2	MONUMENT RECORD CORNER ID: CICr_I13	Section Corner Section 16, 17, 20 & 21- T07N-R01W Clear Creek Township Monroe County, Indiana	 OFFICE OF THE MONROE COUNTY SURVEYOR Trohn Enright-Randolph Monroe County Surveyor Rachel Savich Oser Professional Surveyor 119 West 7th Street, Bloomington, IN 47404 (812) 349-2570
-----------------------	---	---	--

Unless otherwise noted, photos were taken on 5/09/2017 with an iPhone 6s

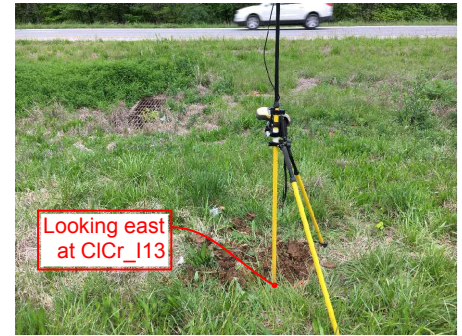

Trohn Enright-Randolph
Trohn Enright-Randolph
Monroe County Surveyor



Accepted by the Monroe
County Surveyor Review Board
on December 19, 2017



Rachel Oser
Rachel Savich Oser, State of Indiana
Professional Surveyor No. 21100022

SHEET 2 OF 2	MONUMENT RECORD CORNER ID: ClCr_I13	Section Corner Section 16, 17, 20 & 21- T07N-R01W Clear Creek Township Monroe County, Indiana		MONROE COUNTY SURVEYOR'S OFFICE Trohn Enright-Randolph Monroe County Surveyor Rachel Savich Oser Professional Surveyor 119 West 7th Street, Bloomington, IN 47404 (812) 349-2570
-----------------------	---	---	--	--

MONUMENT RECORD
State of Indiana - County of Monroe

Section: 21

Township: 7 North


Range: 1 West

Corner ID: ClCr I-13

Monument Description & Remarks: 5/8" Rebar. Surveyor Sign 4.5ft above ground at pt. C

References On File: Darren R. Norrington survey, Cedar Ridge Campground (2009), on file in Surveyor Office

RECOVERY TIE DRAWING
Field Book 43 Page No. 34

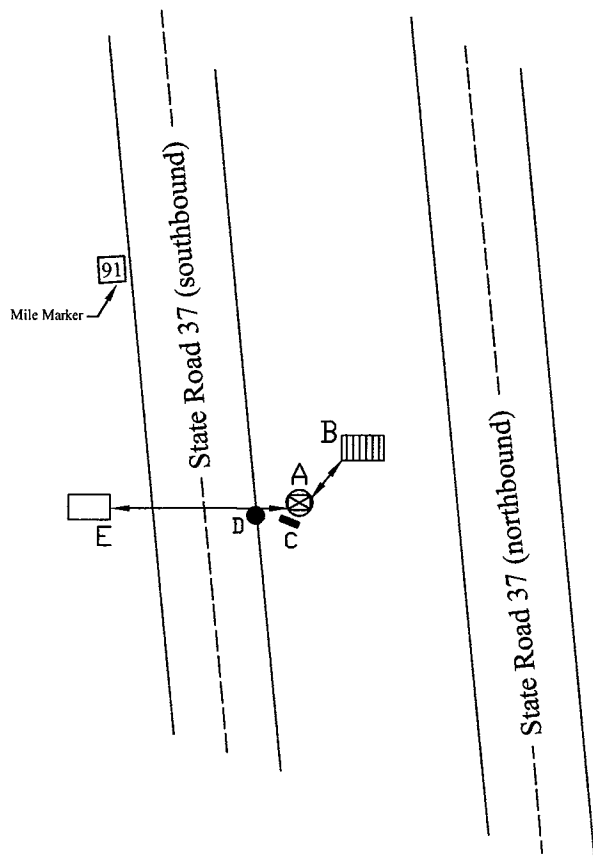

A - 5/8" Rebar

B - N 55° E 20.60' to SW
corner of 2.5'x7.7' drain

C - S 35° E 0.40' to Survey
Sign on "T" metal post

D - S 89° W 8.23' to Edge
of State Road 37

E - S 89° W 70.93' to
6" Channel post for road sign

Not To Scale
Compass Bearing Magnetic North



21

I, Kevin P. Enright, Monroe County Surveyor, hereby certify that this document was prepared under my direction in accordance with the provisions of section 36-2-12-11 of the Indiana Code; and the above data is given under my hand and seal this 16th day of December, 2009.

Kevin P. Enright

Administered by the Monroe County Surveyor Review Board

Date: 1/12/2010

